

MAP | Building layout.

AREA STATEMENT:

TOTAL LAND AREA = 4,376.00 SQMTR (AS RECORD)


COVERED AREA AT GROUND FLOOR = 1,612.15 SQMTR

COVERED AREA AT FIRST FLOOR = 1,651.34 SQMTR

COVERED AREA AT SECOND FLOOR = 1,651.36 SQMTR

TOTAL OPEN AREA AT GROUND FLOOR = 799.83 + 694.43 + 1,276.19 = 2,769.45 SQMTR

NOTE: ALL DIMENSIONS OF ACCODATIONS ARE CARPET AREA.

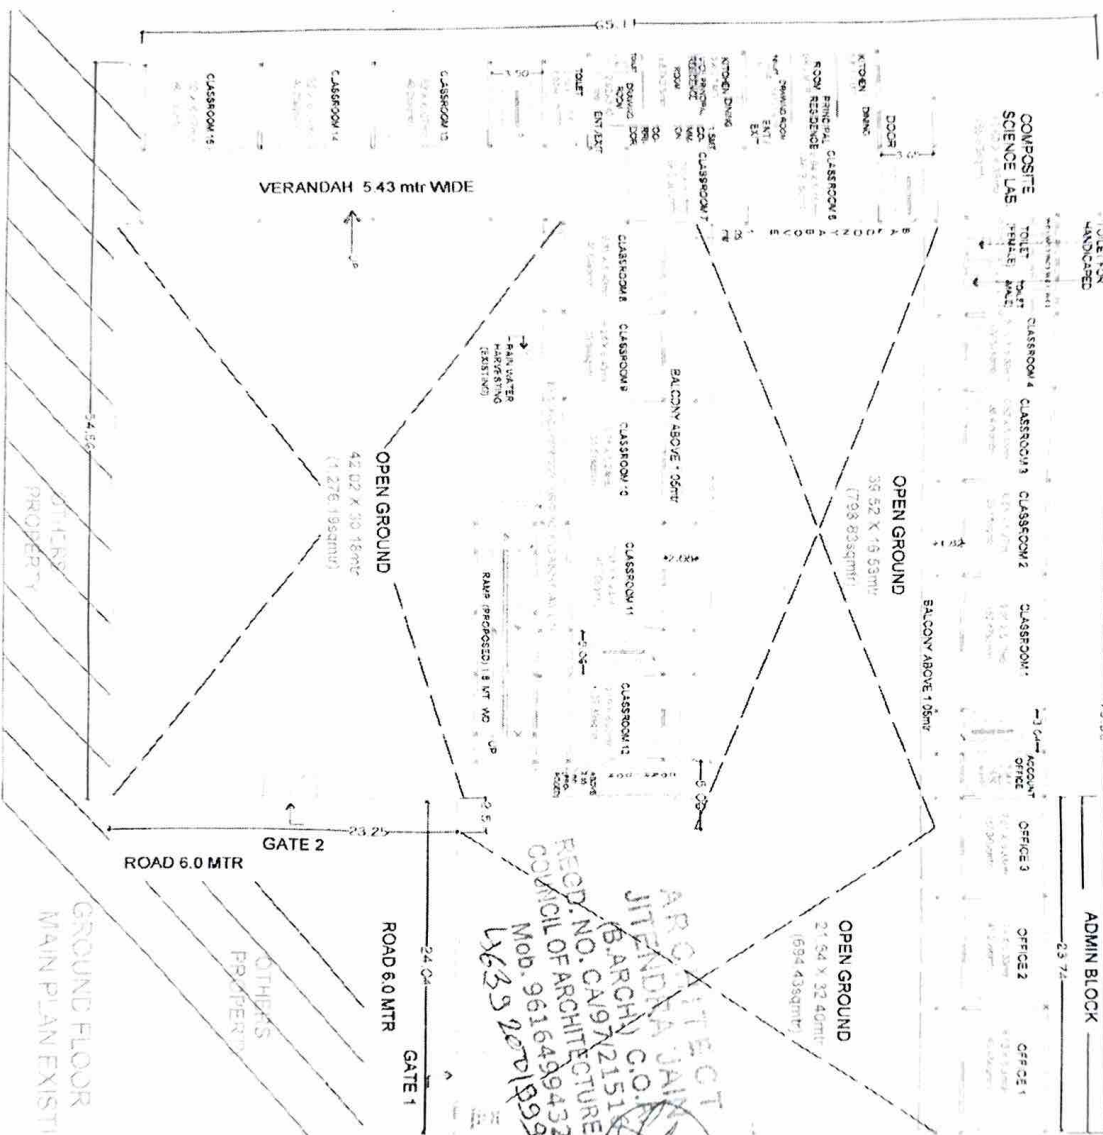


GENERAL NOTES 1. ALL DIMENSIONS ARE IN METERS. 2. THE SHOWN AREA IS FOR THE BUILDING ONLY. 3. THE SHOWN AREA IS FOR THE BUILDING ONLY. 4. THE SHOWN AREA IS FOR THE BUILDING ONLY. 5. THE SHOWN AREA IS FOR THE BUILDING ONLY. 6. THE SHOWN AREA IS FOR THE BUILDING ONLY. 7. THE SHOWN AREA IS FOR THE BUILDING ONLY. 8. THE SHOWN AREA IS FOR THE BUILDING ONLY. 9. THE SHOWN AREA IS FOR THE BUILDING ONLY. 10. THE SHOWN AREA IS FOR THE BUILDING ONLY.	
REVISIONS No. Description 1. 01	
PROJECT SARASWATI BAL MANDIR SENIOR SECONDARY SCHOOL CHAK DAUD NAGAR, MALKA, PRAYAGRAJ OWNER: MANJIV TRUSTEE DR. RAJENDRA KUMAR TIWARI SARASWATI SENIA TRUST DATE: 01/01/2020 DRAWN BY: ARCHITECT J.I. CHECKED BY: ARCHITECT J.I. PROJECT CODE: 002000	
DESIGNER JITENDRA JAIN ARCHITECT 99-C, SOUTH MALAKA, JAIN MARKET, PRAYAGRAJ, (211003) U.P. INDIA. SR. ARCHITECT JITENDRA JAIN (A. ARCH), CO.O. Mob: (+91) 6392001999 9616499432 EMAIL: ashrooparchitects@gmail.com	



AREA STATEMENT:
 TOTAL LAND AREA = 4,376.00 SQMTR. (AS RECORD)
 COVERED AREA GROUND FLOOR = 1,612.15 SQMTR
 COVERED AREA FIRST FLOOR = 1,651.34 SQMTR
 COVERED AREA SECOND FLOOR = 1,651.36 SQMTR
 TOTAL OPEN AREA AT FIRST FLOOR = 677.32 + 577.10 + 1,276.19
 = 2,710.61 SQMTR

NOTE: ALL DIMENSIONS OF ACCODATIONS ARE CARPET AREA.

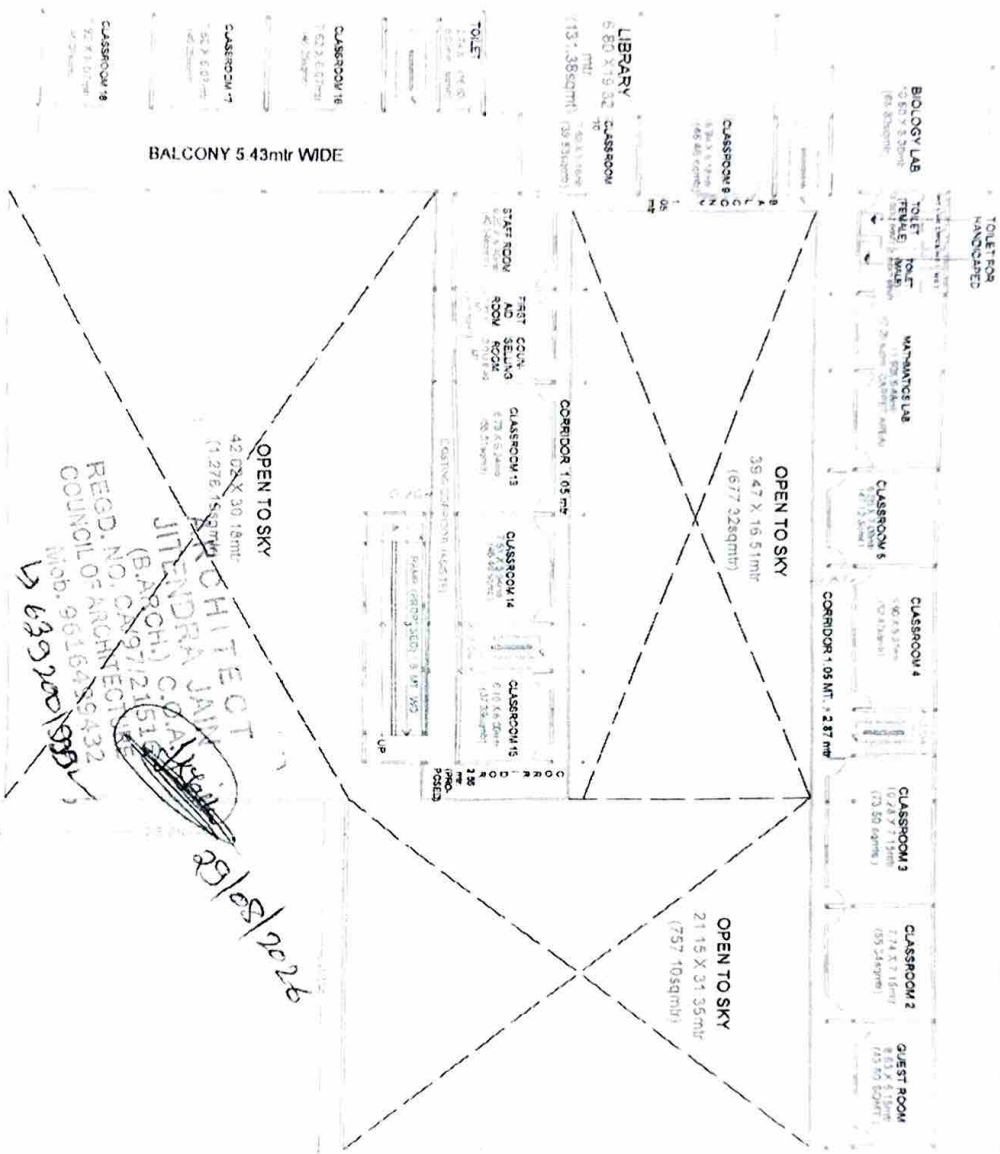

FIRST FLOOR PLAN
(EXISTING)

GENERAL NOTES

1. ALL DIMENSIONS ARE IN METERS.
2. THE ARCHITECT SHALL BE RESPONSIBLE FOR THE DESIGN AND CONSTRUCTION OF THE BUILDING.
REVISIONS

No.	Description	Approved
1	AS SHOWN BY THE ARCHITECT	
2	AS SHOWN BY THE ARCHITECT	
PROJECT INFORMATION

PROJECT: SARASWATI BAL MANDIR SENIOR SECONDARY SCHOOL, CHAK DAUD NAGAR, NAINI, PRAYAGRAJ

OWNER: MANAGING TRUSTEE SHRI. RAJENDRA PRASAD TIWARI, SARASWATI SCHOOL, NAINI.

DATE: 02/08/2022


DESIGNER: ARCHITECT J.J.

PROJECT CODE: 002001

DWG. NO: 02

ASHAROP ARCHITECTS
 ARCHITECTS, INTERIOR DESIGNERS,
 PLANNERS, ENGINEERS, VALUERS,
 ESTIMATORS, BUILDERS, DEVELOPERS
 & VASTU CONSULTANTS
 99-C, SOUTH MALAYA, JAIN MARKET,
 PRAYAGRAJ (211003) U.P. INDIA.

SARASWATI BAL MANDIR SENIOR SECONDARY SCHOOL
 CHAK DAUD NAGAR NAINI, PRAYAGRAJ-8
 Principal

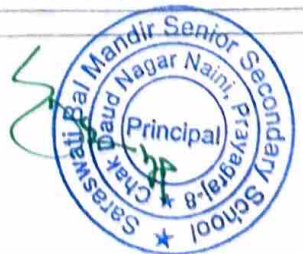

www.asharoparchitects.com

AREA STATEMENT:

TOTAL LAND AREA = 4,376.00 SQMTR. (AS RECORD)


COVERED AREA AT GROUND FLOOR = 1,612.1 SQMTR

COVERED AREA AT FIRST FLOOR = 1,651.34 SQMTR

COVERED AREA AT SECOND FLOOR = 1,651.36 SQMTR

NOTE:

ALL DIMENSIONS OF ACCOMMODATIONS ARE CARPET AREA.

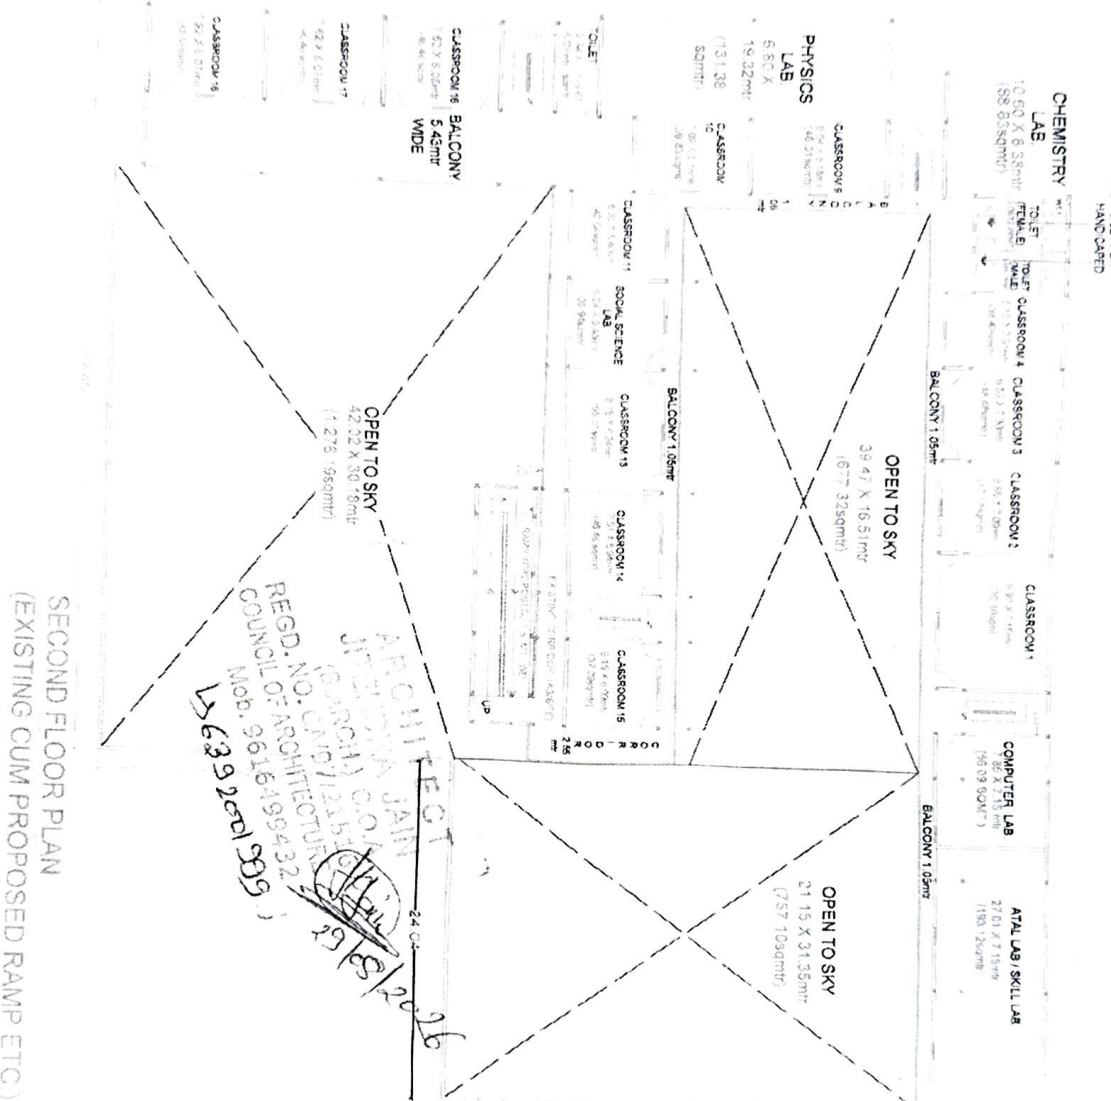

SECOND FLOOR PLAN
(EXISTING CUM PROPOSED RAMP ETC)

ARCHITECT
JITENDRA JAIN
REGD. NO. 12153
COUNCIL OF ARCHITECTS
Mob. 9616499432
6392001999

GENERAL NOTES 1. All dimensions are in meters. 2. The area of the plot is 4,376.00 sqm. 3. The area of the building is 1,612.1 sqm. 4. The area of the first floor is 1,651.34 sqm. 5. The area of the second floor is 1,651.36 sqm. 6. The area of the third floor is 1,651.36 sqm. 7. The area of the fourth floor is 1,651.36 sqm. 8. The area of the fifth floor is 1,651.36 sqm. 9. The area of the sixth floor is 1,651.36 sqm. 10. The area of the seventh floor is 1,651.36 sqm. 11. The area of the eighth floor is 1,651.36 sqm. 12. The area of the ninth floor is 1,651.36 sqm. 13. The area of the tenth floor is 1,651.36 sqm. 14. The area of the eleventh floor is 1,651.36 sqm. 15. The area of the twelfth floor is 1,651.36 sqm. 16. The area of the thirteenth floor is 1,651.36 sqm. 17. The area of the fourteenth floor is 1,651.36 sqm. 18. The area of the fifteenth floor is 1,651.36 sqm. 19. The area of the sixteenth floor is 1,651.36 sqm. 20. The area of the seventeenth floor is 1,651.36 sqm. 21. The area of the eighteenth floor is 1,651.36 sqm. 22. The area of the nineteenth floor is 1,651.36 sqm. 23. The area of the twentieth floor is 1,651.36 sqm. 24. The area of the twenty-first floor is 1,651.36 sqm. 25. The area of the twenty-second floor is 1,651.36 sqm. 26. The area of the twenty-third floor is 1,651.36 sqm. 27. The area of the twenty-fourth floor is 1,651.36 sqm. 28. The area of the twenty-fifth floor is 1,651.36 sqm. 29. The area of the twenty-sixth floor is 1,651.36 sqm. 102. The area of the ninety-ninth floor is 1,651.36 sqm. 103. The area of the one hundredth floor is 1,651.36 sqm.		DATE: 20/08/2023 DRAWN BY: ARCHITECT (DES) JC JJ CHECKED BY: ARCHITECT JJ PROJECT CODE: 03 2023 SET NO. 03
---	--	---

ASHAROP ARCHITECTS
ARCHITECTS, INTERIOR DESIGNERS,
PLANNERS, ENGINEERS, VALUERS,
ESTIMATORS, BUILDERS, DEVELOPERS
& VASTU CONSULTANTS


99-C, SOUTH MALAKA, JAIN MARKET,
PRAYAGRAJ, (211003) U.P. INDIA.

SR. ARCHITECT
JITENDRA JAIN
(R. ARCH), COA

Mob: (+91) 6392001999,
9616499432
EMAIL: asharoparchitects@gmail.com

TOTAL LAND AREA=4,376.00 SQMTR. (A5/RECORD)
COVERED AREA AT GROUND FLOOR = 1,612.1 SQMTR
COVERED AREA AT FIRST FLOOR = 1,651.34 SQMTR
COVERED AREA AT SECOND FLOOR = 1,651.36 SQMTR
COVERED AREA AT THIRD FLOOR = 344.64 SQMTR

**ALL DIMENSIONS OF
ACCODATIONS ARE
CARPET AREA.**

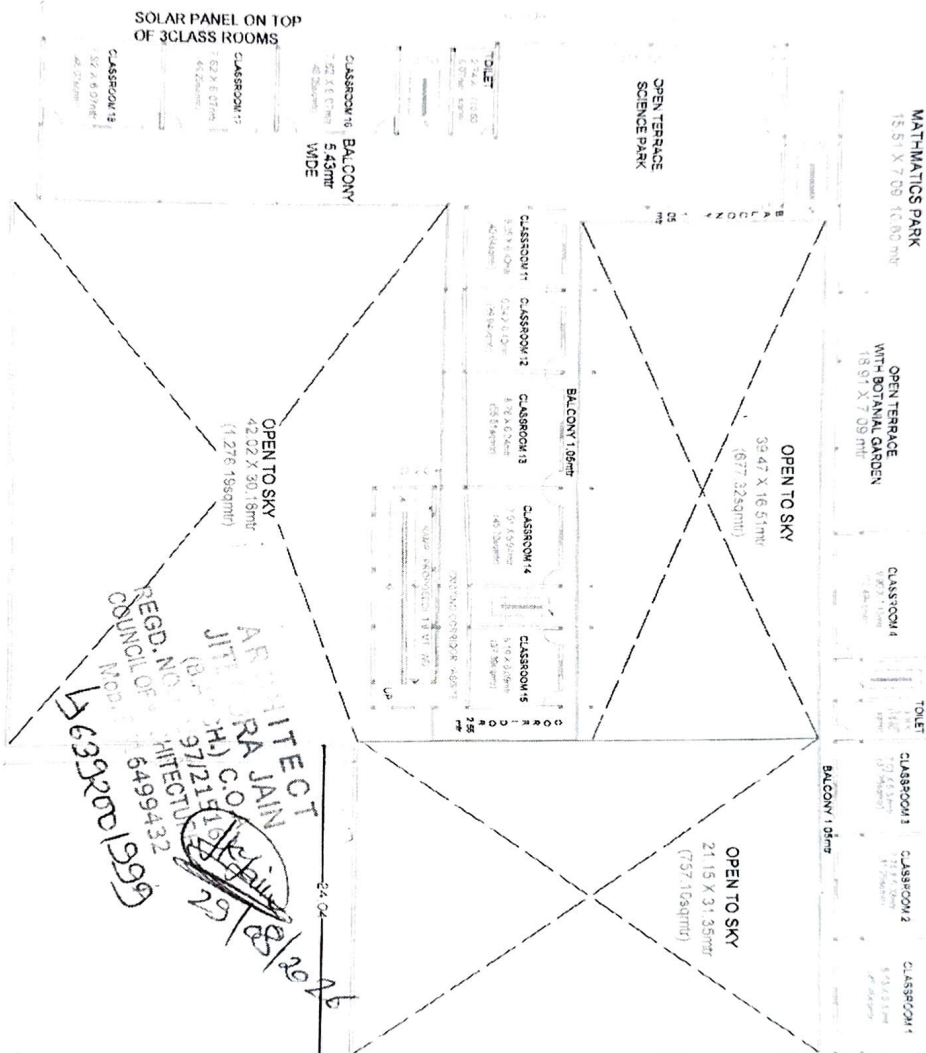

THIRD FLOOR PLAN
(EXISTING CUM PROPOSED RAMP ETC)

DRAWING TITLE ALL INFORMATION IS THE PROPERTY OF THE ARCHITECTS AND SHOULD NOT BE REPRODUCED OR TRANSMITTED IN ANY FORM OR BY ANY MEANS, ELECTRONIC OR MECHANICAL, WITHOUT THE EXPRESS PERMISSION OF THE ARCHITECTS.	
DRAWING NO. 1000	
DATE 10/01/2023	
DRAWING BY ARCHITECT J.A.	
PROJECT CODE 01	
SHEET NO. 01	
PROJECT NAME SHARON ARCHITECTS INTERIOR DESIGNERS PLANNERS, ENGINEERS, VALUERS ESTIMATORS, BUILDERS, DEVELOPERS & VASTU CONSULTANTS 99-C, SOUTH MALAKA, JAIN MARKET, PAYAGAL, (711003) U.P. INDIA.	
DRAWING DESCRIPTION SHARON ARCHITECTS INTERIOR DESIGNERS PLANNERS, ENGINEERS, VALUERS ESTIMATORS, BUILDERS, DEVELOPERS & VASTU CONSULTANTS 99-C, SOUTH MALAKA, JAIN MARKET, PAYAGAL, (711003) U.P. INDIA.	
DRAWING SCALE 1:100	
DRAWING DATE 10/01/2023	
DRAWING TIME 10:00 AM	
DRAWING LOCATION SHARON ARCHITECTS INTERIOR DESIGNERS PLANNERS, ENGINEERS, VALUERS ESTIMATORS, BUILDERS, DEVELOPERS & VASTU CONSULTANTS 99-C, SOUTH MALAKA, JAIN MARKET, PAYAGAL, (711003) U.P. INDIA.	
DRAWING AUTHOR SHARON ARCHITECTS INTERIOR DESIGNERS PLANNERS, ENGINEERS, VALUERS ESTIMATORS, BUILDERS, DEVELOPERS & VASTU CONSULTANTS 99-C, SOUTH MALAKA, JAIN MARKET, PAYAGAL, (711003) U.P. INDIA.	
DRAWING REVIEWER SHARON ARCHITECTS INTERIOR DESIGNERS PLANNERS, ENGINEERS, VALUERS ESTIMATORS, BUILDERS, DEVELOPERS & VASTU CONSULTANTS 99-C, SOUTH MALAKA, JAIN MARKET, PAYAGAL, (711003) U.P. INDIA.	
DRAWING APPROVED SHARON ARCHITECTS INTERIOR DESIGNERS PLANNERS, ENGINEERS, VALUERS ESTIMATORS, BUILDERS, DEVELOPERS & VASTU CONSULTANTS 99-C, SOUTH MALAKA, JAIN MARKET, PAYAGAL, (711003) U.P. INDIA.	
DRAWING SIGNATURE SHARON ARCHITECTS INTERIOR DESIGNERS PLANNERS, ENGINEERS, VALUERS ESTIMATORS, BUILDERS, DEVELOPERS & VASTU CONSULTANTS 99-C, SOUTH MALAKA, JAIN MARKET, PAYAGAL, (711003) U.P. INDIA.	
DRAWING SEAL SHARON ARCHITECTS INTERIOR DESIGNERS PLANNERS, ENGINEERS, VALUERS ESTIMATORS, BUILDERS, DEVELOPERS & VASTU CONSULTANTS 99-C, SOUTH MALAKA, JAIN MARKET, PAYAGAL, (711003) U.P. INDIA.	
DRAWING NOTES SHARON ARCHITECTS INTERIOR DESIGNERS PLANNERS, ENGINEERS, VALUERS ESTIMATORS, BUILDERS, DEVELOPERS & VASTU CONSULTANTS 99-C, SOUTH MALAKA, JAIN MARKET, PAYAGAL, (711003) U.P. INDIA.	
DRAWING SCALE 1:100	
DRAWING DATE 10/01/2023	
DRAWING TIME 10:00 AM	
DRAWING LOCATION SHARON ARCHITECTS INTERIOR DESIGNERS PLANNERS, ENGINEERS, VALUERS ESTIMATORS, BUILDERS, DEVELOPERS & VASTU CONSULTANTS 99-C, SOUTH MALAKA, JAIN MARKET, PAYAGAL, (711003) U.P. INDIA.	
DRAWING AUTHOR SHARON ARCHITECTS INTERIOR DESIGNERS PLANNERS, ENGINEERS, VALUERS ESTIMATORS, BUILDERS, DEVELOPERS & VASTU CONSULTANTS 99-C, SOUTH MALAKA, JAIN MARKET, PAYAGAL, (711003) U.P. INDIA.	
DRAWING REVIEWER SHARON ARCHITECTS INTERIOR DESIGNERS PLANNERS, ENGINEERS, VALUERS ESTIMATORS, BUILDERS, DEVELOPERS & VASTU CONSULTANTS 99-C, SOUTH MALAKA, JAIN MARKET, PAYAGAL, (711003) U.P. INDIA.	
DRAWING APPROVED SHARON ARCHITECTS INTERIOR DESIGNERS PLANNERS, ENGINEERS, VALUERS ESTIMATORS, BUILDERS, DEVELOPERS & VASTU CONSULTANTS 99-C, SOUTH MALAKA, JAIN MARKET, PAYAGAL, (711003) U.P. INDIA.	
DRAWING SIGNATURE SHARON ARCHITECTS INTERIOR DESIGNERS PLANNERS, ENGINEERS, VALUERS ESTIMATORS, BUILDERS, DEVELOPERS & VASTU CONSULTANTS 99-C, SOUTH MALAKA, JAIN MARKET, PAYAGAL, (711003) U.P. INDIA.	
DRAWING SEAL SHARON ARCHITECTS INTERIOR DESIGNERS PLANNERS, ENGINEERS, VALUERS ESTIMATORS, BUILDERS, DEVELOPERS & VASTU CONSULTANTS 99-C, SOUTH MALAKA, JAIN MARKET, PAYAGAL, (711003) U.P. INDIA.	
DRAWING NOTES SHARON ARCHITECTS INTERIOR DESIGNERS PLANNERS, ENGINEERS, VALUERS ESTIMATORS, BUILDERS, DEVELOPERS & VASTU CONSULTANTS 99-C, SOUTH MALAKA, JAIN MARKET, PAYAGAL, (711003) U.P. INDIA.	



W.C 1
1.2X1.5
MT

W.C.2
12X15
MT

W.C 3
1.2X1.5
MT.

W.C.1
1.2X1.5
MT.

W.C 2
1.6X1.5
MT.

W.C
1.5X1.40
MT

W.C 1
1.8X1.40
MT.

TOILET
(MALE)
2 08X2.66MT

**ASHAROF ARCHITECTS
ARCHITECTS, INTERIOR DESIGNERS,
PLANNERS, ENGINEERS, VALUERS,
ESTIMATORS, BUILDERS, DEVELOPERS.**

99-C, SOUTH MALAKA, JAIN MARKET,
PRAYAGRAJ, (211003) U.P. INDIA.

SR. ARCHITECT

(S. ARCH.), C.O.A.

**Mobile: (+91) 6392001999,
9616499432**
EMAIL:
asharoparchitects@gmail.com



EXISTING CORRIDOR, GROUND AND ABOVE (AS/ SITE)

PROPOSED
CORRIDOR

OLD COL

C1=

250X300 MM. 300X250 MM.

2.16 MT.S

N COL

C2= 230X230MM.

2.16 MT.S

N COL

C= 300X250 MM.

2.16 MT.S

C2=

230X230MM.

2.16 MT.S

RAMP (PROPOSED) 1.8 MT. WD.

2.16 MT.S

OLD COL

OLD COL

N COL

C= 300X250 MM.

2.16 MT.S

C2=

230X230MM.

2.16 MT.S

NEW C.

N COL

C= 300X250 MM.

2.16 MT.S

C2=

230X230MM.

2.16 MT.S

NEW C.

OLD COL

N COL

C1= 250X300 MM.

2.16 MT.S

2.16 MT.S

N COL

C1=250X300 MM.

4.32

ASARUP ARCHITECTS

ARCHITECTS, INTERIOR DESIGNER,

PLANNING, ENGINEER, PAINTER,

ESTIMATOR, BUILDING DEVELOPER,

& VARIOUS CONSULTANTS

PR. C. JYOTI MALHOTRA, JAY MALHOTRA

PRAYAGRAJ, (211000) U.P., INDIA.

S.R. ARCHITECT

18, ARUN COA

Mod (+91) 9320000000

EMAIL: 8800888888

8800888888@gmail.com



REGD. NO. GA/97/215
JUNCIL OF ARCHITECTURE
Mod. 9616499432
6392001959

ARCHITECT
JITENDRA JAIN
(BARCH) C.A.

18/06/2021

2.20

2.20

4.35

4.50

4.44

2.20

2.20